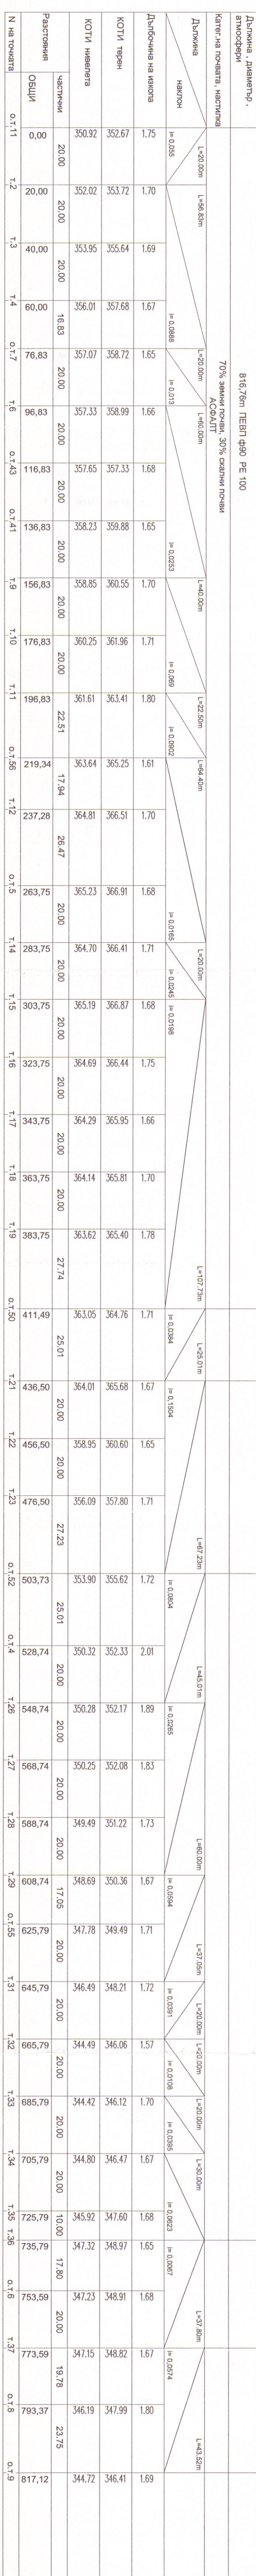


M_L 1:1000
M_H 1:100

[illegible]